TOWN OF SPRING LAKE

PARTS OF SECTIONS 24 & 25, T9S, R1E; SECTIONS 19, 20, 29, 30, 31 & 32, T9S, R2E; SALT LAKE BASE & MERIDIAN

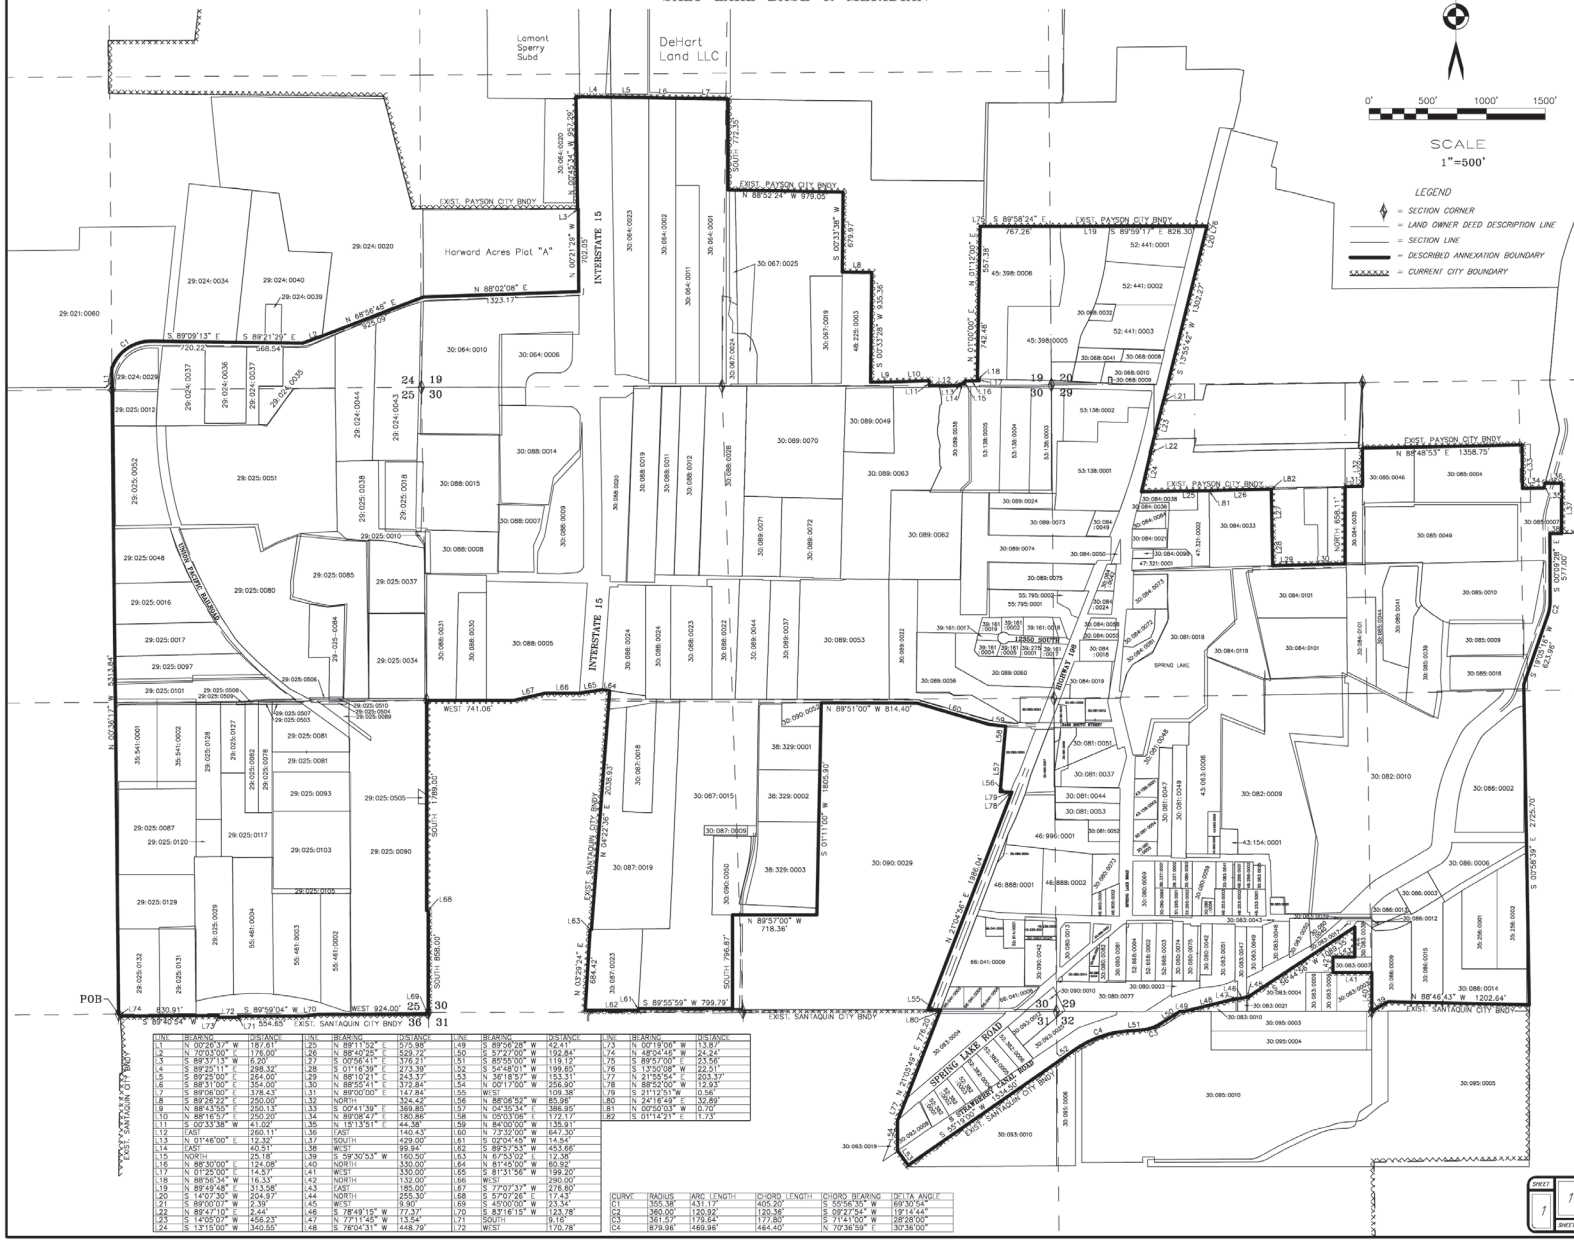

LINE	BEARING	DISTANCE
L1	N 00°28'43" W	187.61'
L2	N 70°53'00" E	176.00'
L3	S 89°37'13" W	6.20'
L4	S 89°25'11" E	286.32'
L5	S 89°25'00" E	264.00'
L6	S 88°31'00" E	354.00'
L7	S 89°08'00" E	378.43'
L8	S 89°28'22" E	250.00'
L9	N 88°43'55" E	250.13'
L10	N 88°16'57" E	250.20'
L11	S 00°33'38" W	41.02'
L12	EAST	260.11'
L13	N 01°46'00" E	12.32'
L14	EAST	40.51'
L15	NORTH	25.18'
L16	N 88°30'00" E	124.08'
L17	N 01°25'00" E	14.57'
L18	N 88°56'34" W	16.33'
L19	N 89°49'48" E	313.58'
L20	S 14°07'30" W	204.97'
L21	S 89°00'07" W	2.39'
L22	N 89°47'10" E	2.44'
L23	S 14°05'07" W	456.23'
L24	S 13°15'00" W	340.55'
L25	N 89°15'58" E	575.98'
L26	N 88°40'25" E	529.72'
L27	S 00°56'41" E	376.21'
L28	S 01°16'39" E	273.39'
L29	N 88°10'21" E	243.37'
L30	N 88°55'41" E	372.84'
L31	N 89°00'00" E	147.84'
L32	NORTH	324.42'
L33	S 00°41'39" E	369.85'
L34	N 89°08'47" E	180.86'
L35	N 15°13'51" E	44.38'
L36	EAST	140.43'
L37	SOUTH	429.00'
L38	WEST	99.94'
L39	S 89°30'53" W	160.50'
L40	NORTH	330.00'
L41	WEST	330.00'
L42	NORTH	132.00'
L43	EAST	185.00'
L44	NORTH	255.30'
L45	WEST	9.90'
L46	S 78°49'15" W	77.33'
L47	N 77°17'45" W	13.54'
L48	S 76°04'31" W	448.79'
L49	S 89°56'28" W	42.41'
L53	N 36°18'57" W	153.31'
L54	N 00°17'00" W	256.90'
L55	WEST	109.38'
L56	N 88°06'52" W	83.96'
L57	N 04°35'34" E	386.95'
L58	N 05°03'06" E	172.17'
L59	N 84°00'00" W	135.91'
L60	N 73°32'00" W	647.30'
L61	S 02°04'45" W	14.54'
L62	S 89°57'53" W	453.66'
L63	N 67°53'02" E	12.38'
L64	N 81°45'00" W	60.92'
L75	S 89°57'00" E	23.56'
L76	S 13°00'08" W	22.21'
L77	N 21°55'54" E	203.37'
L78	N 88°52'00" W	12.93'
L79	S 21°12'51" W	0.56'
L80	N 24°18'49" E	32.89'
L81	N 00°50'03" W	0.70'
L82	S 01°14'21" E	1.73'

CURVE	RADIUS	ARC LENGTH	CHORD LENGTH	CHORD BEARING	DELTA ANGLE
C1	355.38'	431.17'	405.20'	S 55°56'35" W	69°30'54"
C2	360.00'	120.92'	120.36'	S 09°27'54" W	19°14'44"
C3	361.57'	179.84'	177.80'	S 71°41'00" W	28°28'00"
C4	879.96'	469.96'	464.40'	N 70°36'59" E	30°36'00"

SURVEYOR'S CERTIFICATE

I, DARYL N. PENROD, DO HEREBY CERTIFY THAT I AM A PROFESSIONAL LAND SURVEYOR IN THE STATE OF UTAH, AND THAT I HOLD CERTIFICATE NO. 5331527 AS PRESCRIBED UNDER TITLE 58, CHAPTER 22, PROFESSIONAL ENGINEERS AND PROFESSIONAL LAND SURVEYORS LICENSING ACT. I FURTHER CERTIFY THAT THIS IS A TRUE AND ACCURATE MAP OF THE TRACT OF LAND TO BE KNOWN HEREAFTER AS THE TOWN OF SPRING LAKE, UTAH COUNTY, UTAH.

BOUNDARY DESCRIPTION

BEGINNING AT THE SOUTH 1/4 CORNER OF SECTION 25, TOWNSHIP 9 SOUTH, RANGE 1 EAST, SLB&M; AND RUNNING THENCE ALONG THE MID-SECTION LINE N00°36'17"W 5313.84 FEET TO THE NORTH 1/4 CORNER OF SAID SECTION 25; THENCE ALONG MID-SECTION LINE N00°26'37"W 187.61 FEET; THENCE ALONG THE ARC OF A 355.38 FOOT NON-TANGENT RADIUS CURVE TO THE RIGHT, A DISTANCE OF 431.17 FEET, (THE CHORD BEARS N55°56'35"E 405.20 FEET); THENCE S89°09'13"E 720.22 FEET; THENCE S89°21'29"E 568.54 FEET; THENCE N70°53'00"E 176.00 FEET; THENCE N68°56'48"E 925.09 FEET; THENCE N88°02'08"E 1323.17 FEET TO THE SOUTHEAST CORNER OF HARWARD ACRES PLAT "A" SUBDIVISION; THENCE N00°21'29"W 702.05 FEET TO THE NORTHEAST CORNER OF SAID SUBDIVISION; THENCE S89°37'13"W 6.20 FEET; THENCE N00°45'34"W 957.29 FEET ALONG THE EXISTING PAYSON CITY BOUNDARY AND IT'S EXTENSION; THENCE ALONG THE EXISTING PAYSON CITY BOUNDARY THE FOLLOWING CALLS: S89°25'11"E 298.32 FEET; S89°25'00"E 264.00 FEET; S88°31'00"E 354.00 FEET; S89°06'00"E 378.43 FEET; SOUTH 772.35 FEET; S88°52'24"E 979.05 FEET; S00°33'38"W 679.97 FEET; S89°26'22"E 250.00 FEET TO THE NORTHWEST CORNER TAX SERIAL #4B:225:0003; S00°33'38"W 935.36 FEET TO THE SOUTHWEST CORNER OF TAX SERIAL #4B:225:0003; N88°43'55"E 250.13 FEET; N88°16'57"E 250.20 FEET; S00°33'38"W 41.02 FEET; EAST 260.11 FEET; N01°46'00"E 12.32 FEET; EAST 40.51 FEET; NORTH 25.18 FEET; N88°30'00"E 124.08 FEET; N01°25'00"E 14.57 FEET; N88°56'34"W 16.33 FEET TO THE SOUTHWEST CORNER OF TAX SERIAL #4S:39B:0006; N01°00'00"E 742.48 FEET; N01°12'00"E 557.38 FEET; S89°57'00"E 23.56 FEET; S89°58'24"E 767.26 FEET; N89°49'48"E 313.58 FEET; S89°59'17"E 826.30 FEET; S13°50'08"W 22.51 FEET; S14°07'30"W 204.97 FEET; S13°55'42"W 1302.27 FEET; S89°00'07"W 2.39 FEET; S14°05'07"W 456.23 FEET; N89°47'10"E 2.44 FEET; S13°15'00"W 340.55 FEET; N89°15'58"E 575.98 FEET; N00°50'03"W 0.70 FEET; N88°40'25"E 529.72 FEET; S00°14'21"E 1.73 FEET; S00°56'41"E 376.21 FEET; S01°16'39"E 273.39 FEET; N88°10'21"E 243.37 FEET; N88°55'41"E 372.84 FEET; NORTH 658.11 FEET TO THE NORTHWEST CORNER OF TAX SERIAL #30:084:0035; N89°00'00"E 147.84 FEET; NORTH 324.42 FEET; N88°48'53"E 1358.75 FEET; S00°41'39"E 369.85 FEET; N89°08'47"E 180.86 FEET; N15°13'51"E 44.38 FEET; EAST 140.43 FEET; SOUTH 429.00 FEET; THENCE WEST 99.94 FEET TO THE EAST LINE OF THE HIGH LINE CANAL; THENCE ALONG THE EAST LINE OF SAID HIGH LINE CANAL THE FOLLOWING CALLS: S00°09'28"E 577.00 FEET; ALONG THE ARC OF A 360.00 FOOT RADIUS CURVE TO THE RIGHT A DISTANCE OF 120.92 FEET, (THE CHORD BEARS S09°27'54"W 120.36 FEET); S19°05'16"W 623.96 FEET TO THE EAST LINE OF THE WEST HALF OF THE EAST HALF OF SECTION 29, TOWNSHIP 9 SOUTH, RANGE 2 EAST, SLB&M; THENCE ALONG SAID LINE S00°56'39"E 2725.70 FEET TO THE SANTAQUIN CITY BOUNDARY; THENCE ALONG THE SANTAQUIN CITY BOUNDARY THE FOLLOWING CALLS: N88°46'43"W 1202.64 FEET; S59°30'53"W 160.50 FEET; NORTH 330.00 FEET; WEST 330.00 FEET; NORTH 132.00 FEET; EAST 185.00 FEET; NORTH 255.30 FEET; S56°44'56"W 1089.35 FEET; WEST 9.90 FEET; S78°49'15"W 77.33 FEET; N77°17'45"W 13.54 FEET; S76°04'31"W 448.79 FEET; S89°56'28"W 42.41 FEET; S57°27'00"W 192.84 FEET; THENCE ALONG THE ARC OF A 361.57 FOOT RADIUS CURVE TO THE RIGHT A DISTANCE OF 179.64 FEET, (THE CHORD BEARS S71°41'00"W 177.80 FEET); S85°55'00"W 119.12 FEET; THENCE ALONG THE ARC OF A 879.96 FOOT RADIUS CURVE TO THE LEFT A DISTANCE OF 469.96 FEET, (THE CHORD BEARS S70°36'59"W 464.40 FEET); S54°48'01"W 199.65 FEET; S55°19'00"W 153.50 FEET; N36°18'57"W 153.31 FEET; N00°17'00"W 256.90 FEET; N21°55'54"E 203.37 FEET; N21°05'49"E 776.20 FEET; N24°16'49"E 32.89 FEET; WEST 109.38 FEET TO THE EAST LINE OF TAX SERIAL #30:090:0029; THENCE ALONG SAID TAX SERIAL #30:090:0029 THE FOLLOWING (12) CALLS: (1) N21°04'56"E 1986.04 FEET; (2) N88°06'52"W 12.93 FEET; (3) S21°12'51"W 0.56 FEET; (4) N88°06'52"W 85.96 FEET; (5) N04°35'34"E 386.95 FEET; (6) N05°03'06"E 172.17 FEET; (7) N84°00'00"W 135.91 FEET; (8) N73°32'00"W 647.30 FEET; (9) N89°51'00"W 814.40 FEET; (10) S01°11'00"W 1805.90 FEET; (11) N89°57'00"W 718.36 FEET; (12) SOUTH 796.87 FEET TO THE SANTAQUIN CITY BOUNDARY; THENCE ALONG THE SANTAQUIN CITY BOUNDARY THE FOLLOWING CALLS: S89°55'59"W 799.79 FEET; S02°04'45"W 14.54 FEET; S89°57'53"W 453.66 FEET; N03°29'24"E 684.42 FEET; N67°53'02"E 12.38 FEET; N04°22'36"E 2038.53 FEET; N81°45'00"W 60.92 FEET; S81°31'56"W 199.20 FEET; WEST 290.00 FEET; S77°07'37"W 276.60 FEET; WEST 741.06 FEET; SOUTH 1789.00 FEET; S57°07'26"E 17.43 FEET; SOUTH 858.00 FEET; S45°00'00"W 23.34 FEET; WEST 924.00 FEET; S83°16'15"W 123.78 FEET; S89°59'04"W 554.65 FEET; SOUTH 9.16 FEET; WEST 170.78 FEET; N00°19'06"W 13.87 FEET; S89°40'54"W 830.91 FEET; THENCE N48°04'46"W 24.24 FEET TO THE POINT OF BEGINNING.

CONTAINING 1,666.41 ACRES MORE OR LESS.

LESS AND EXCEPTING PARCELS: 29-024-0035, 29-024-0036, 29-024-0037, 29-024-0044, 29-025-0010, 29-025-0012, 29-025-0016, 29-025-0017, 29-025-0018, 29-025-0035, 29-025-0034, 29-025-0037, 29-025-0038, 29-025-0048, 29-025-0052, 29-025-0078, 29-025-0080, 29-025-0081, 29-025-0082, 29-025-0084, 29-025-0085, 29-025-0087, 29-025-0089, 29-025-0090, 29-025-0093, 29-025-0097, 29-025-0103, 29-025-0105, 29-025-0112, 29-025-0117, 29-025-0120, 29-025-0127, 29-025-0128, 29-025-0129, 29-025-0131, 29-025-0132, 29-025-0503, 29-025-0504, 29-025-0505, 29-025-0506, 29-025-0507, 29-025-0508, 29-025-0509, 29-025-0510, 30-064-0001, 30-064-0002, 30-064-0006, 30-064-0010, 30-064-0011, 30-064-0023, 30-067-0019, 30-067-0024, 30-067-0025, 30-067-0026, 30-068-0008, 30-068-0009, 30-068-0010, 30-068-0041, 30-080-0003, 30-080-0004, 30-080-0014, 30-080-0021, 30-080-0022, 30-080-0033, 30-080-0040, 30-080-0042, 30-080-0056, 30-080-0059, 30-080-0063, 30-080-0068, 30-080-0069, 30-080-0073, 30-080-0074, 30-080-0075, 30-080-0077, 30-081-0080, 30-081-0081, 30-081-0082, 30-081-0012, 30-081-0015, 30-081-0018, 30-081-0037, 30-081-0044, 30-081-0047, 30-081-0048, 30-081-0049, 30-081-0050, 30-081-0051, 30-081-0052, 30-081-0053, 30-081-0054, 30-081-0055, 30-081-0056, 30-082-0009, 30-082-0010, 30-083-0007, 30-083-0008, 30-083-0009, 30-083-0010, 30-083-0012, 30-083-0013, 30-083-0014, 30-083-0015, 30-083-0016, 30-083-0017, 30-083-0018, 30-084-0018, 30-084-0019, 30-084-0021, 30-084-0024, 30-084-0033, 30-084-0035, 30-084-0038, 30-084-0039, 30-084-0040, 30-084-0041, 30-084-0042, 30-084-0043, 30-084-0050, 30-084-0052, 30-084-0053, 30-084-0054, 30-084-0072, 30-084-0073, 30-084-0080, 30-084-0081, 30-084-0082, 30-084-0084, 30-084-0085, 30-084-0086, 30-084-0087, 30-084-0088, 30-084-0089, 30-084-0090, 30-084-0091, 30-084-0115, 30-085-0004, 30-085-0007, 30-085-0009, 30-085-0010, 30-085-0016, 30-085-0039, 30-085-0041, 30-085-0044, 30-085-0045, 30-085-0046, 30-085-0047, 30-085-0048, 